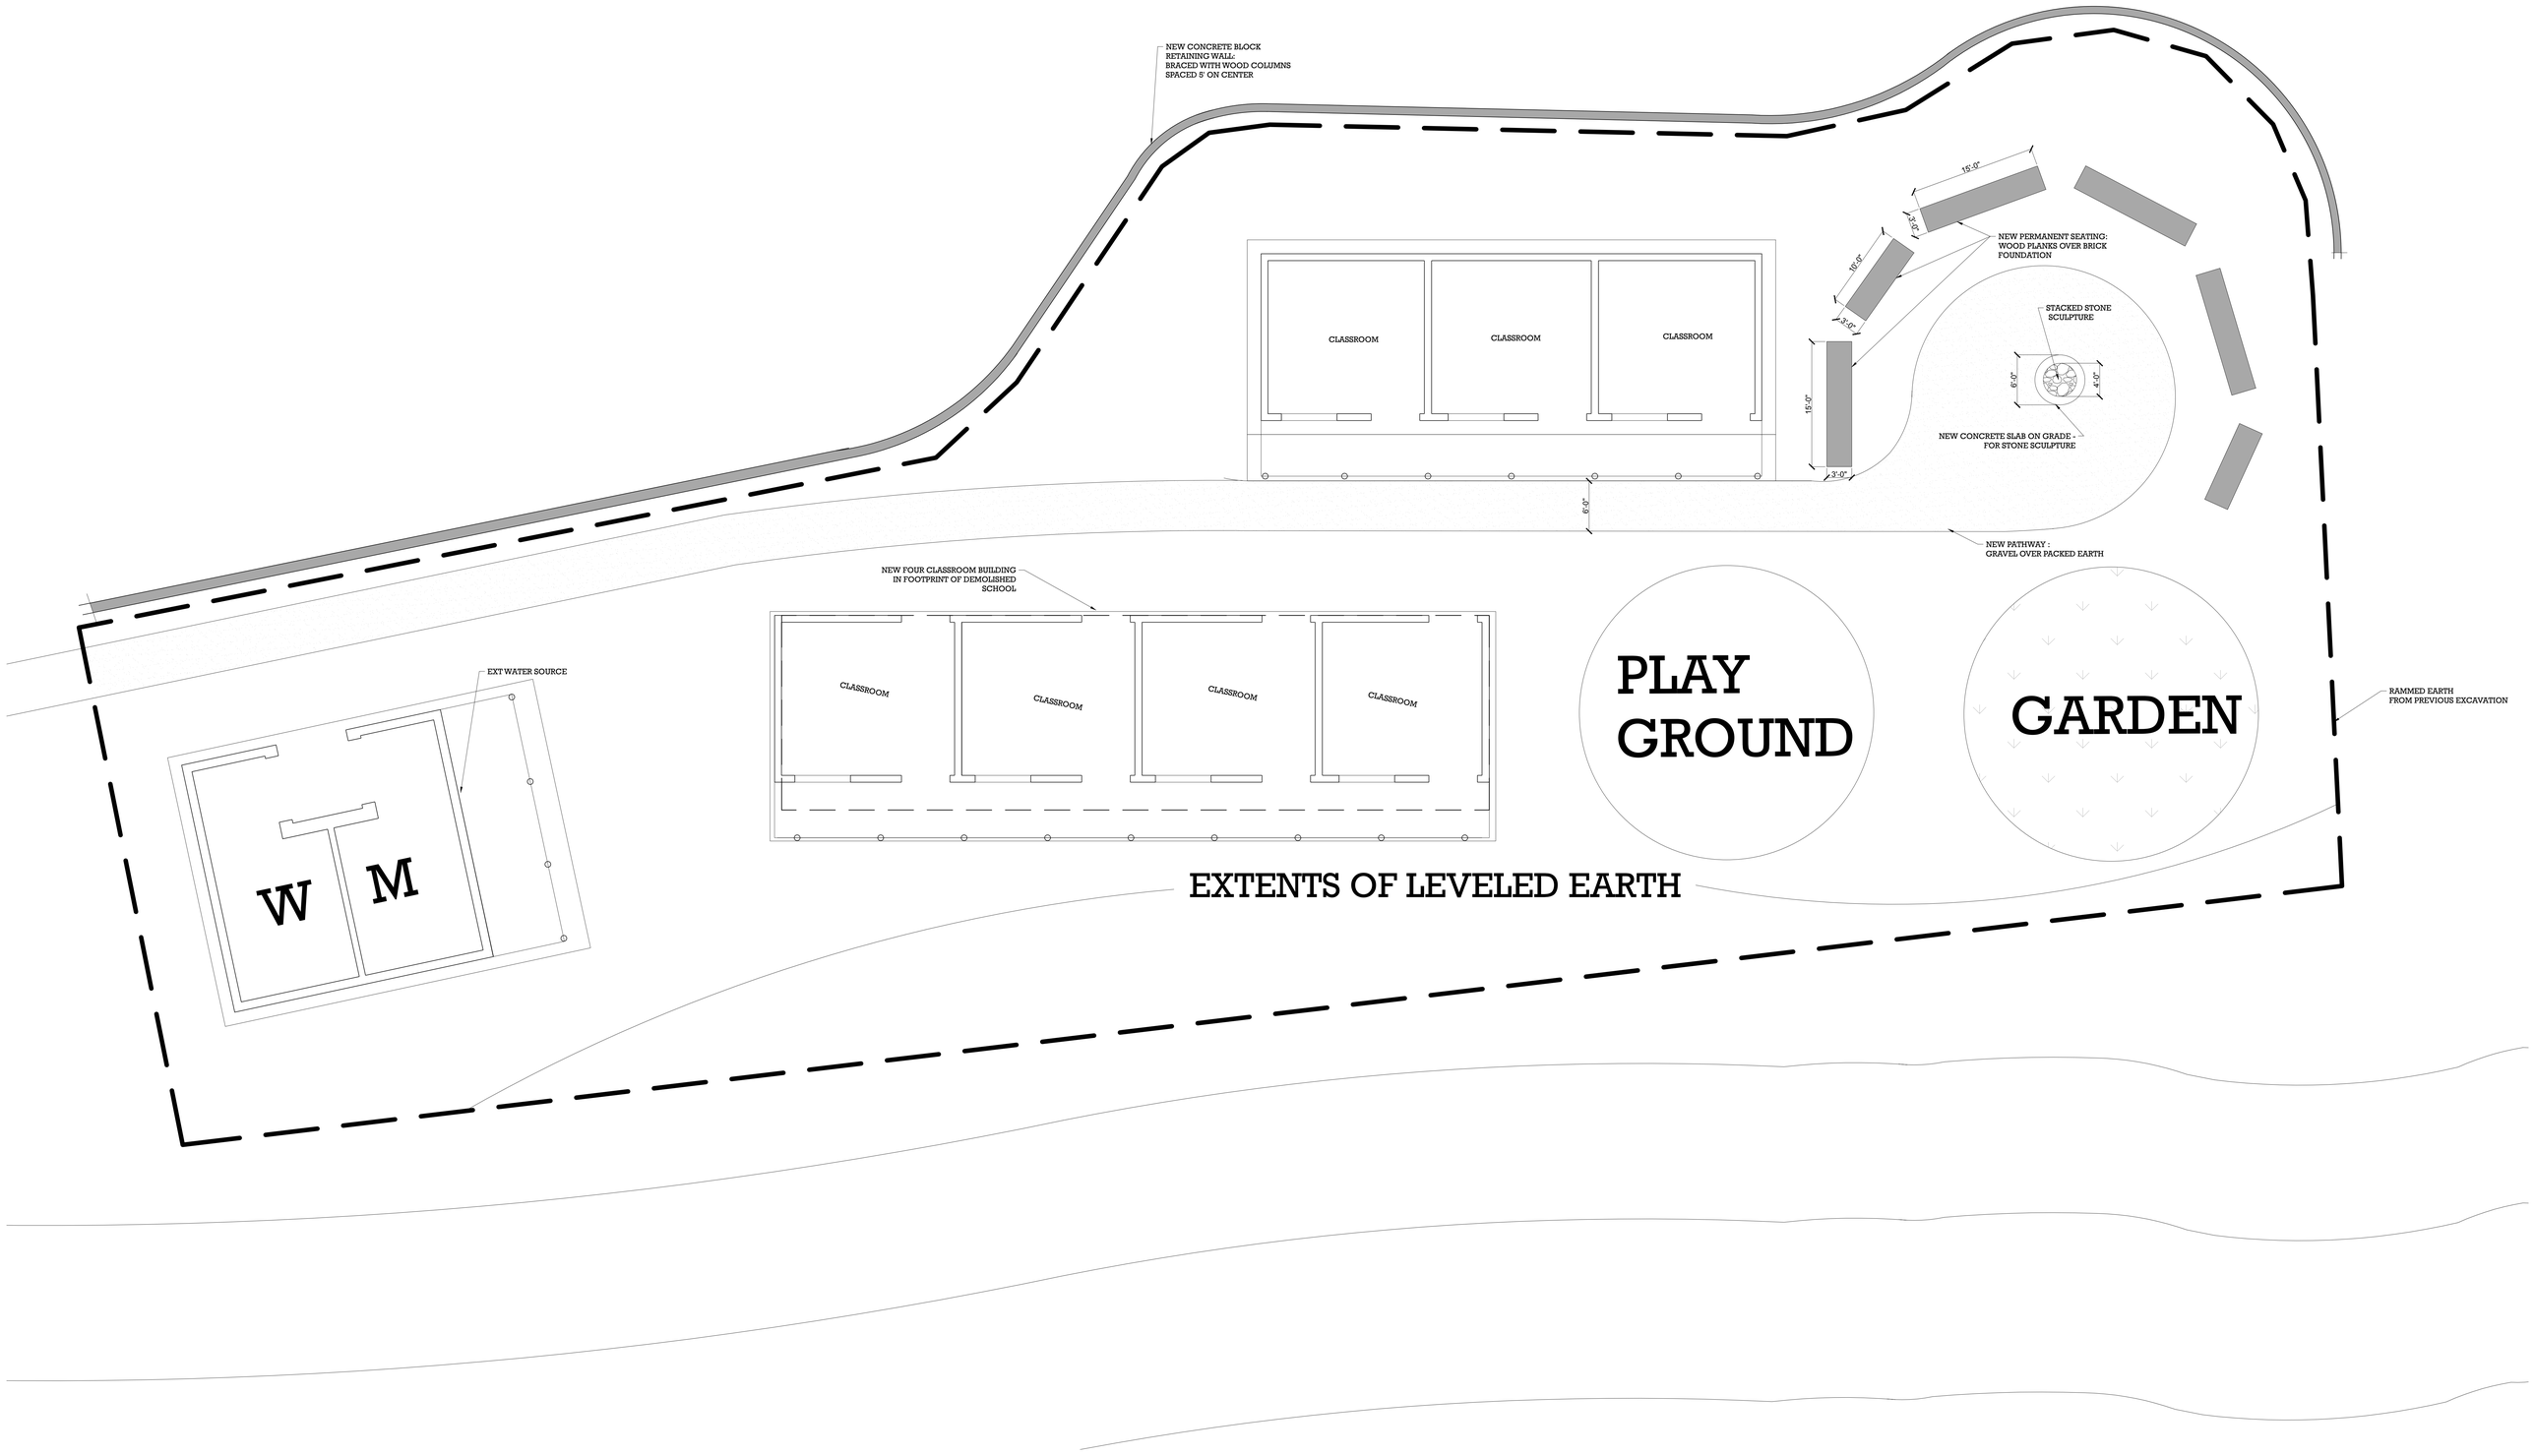
NEW CONCRETE BLOCK
RETAINING WALL:
BRACED WITH WOOD COLUMNS
SPACED 5' ON CENTER
CLASSROOM
CLASSROOM
CLASSROOM
15'-0"
3'-0"
10'-0"
3'-0"
15'-0"
3'-0"
NEW PERMANENT SEATING:
WOOD PLANKS OVER BRICK
FOUNDATION
STACKED STONE
SCULPTURE
6'-0"
4'-0"
NEW CONCRETE SLAB ON GRADE -
FOR STONE SCULPTURE
6'-0"
NEW PATHWAY :
GRAVEL OVER PACKED EARTH
NEW FOUR CLASSROOM BUILDING
IN FOOTPRINT OF DEMOLISHED
SCHOOL
CLASSROOM
CLASSROOM
CLASSROOM
CLASSROOM
PLAY
GROUND
GARDEN
RAMMED EARTH
FROM PREVIOUS EXCAVATION
EXT WATER SOURCE
W
M
EXTENTS OF LEVELED EARTH